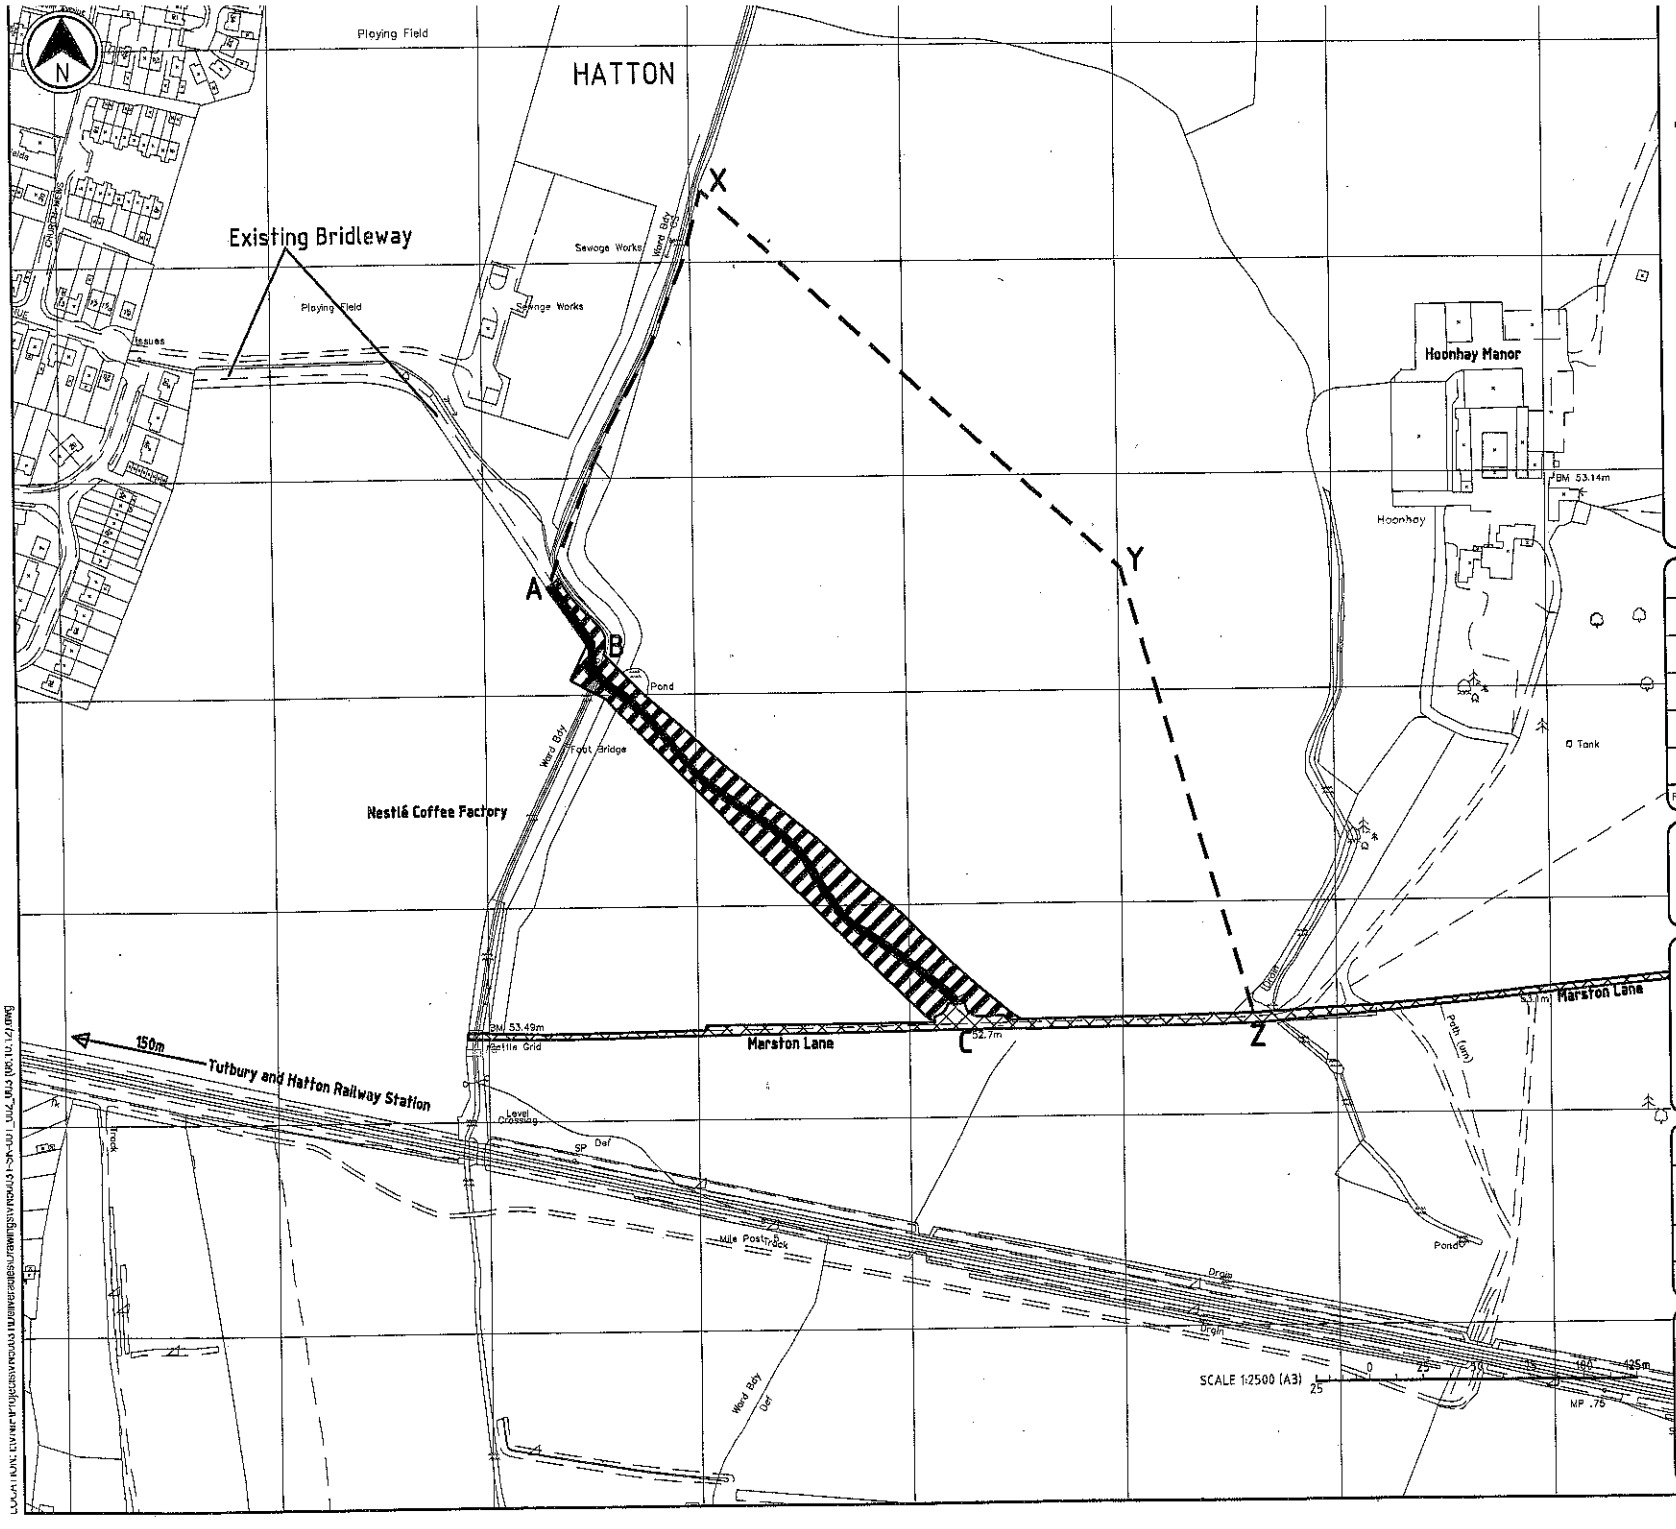

LEGEND

- BRIDLEWAY TO BE DIVERTED/STOPPED UP
- NEW BRIDLEWAY TO BE PROVIDED
- EXISTING HIGHWAY

Dimensions: Bridleway to be Stopped Up

Section	Length (m)
A - B	49
B - C	235

Dimensions: New Bridleway to be Created

Section	Length (m)
A - X	195
X - Y	268
Y - Z	214

OS Grid Reference (422118,329649)

REV	DATE	DRAWN	REVD	APP'D	REVISION

DRAWING STATUS

SKM COLIN BUCHANAN
Sinclair Knight Merz
4th Floor
Metro
33 Trafford Road
SALFORD M5 3NN
UNITED KINGDOM
Tel: +44 161 873 8500
Fax: +44 161 873 7115
Web: www.globalskm.com

CLIENT: NESTLÉ UK

PROJECT: Bridleway Diversion: Hatton Parish Way 30 / Hoon Parish Way 4

DRAWN	DRAWING CHECK	REVIEWED	APPROVED
JA	IB	NJR	NJR
DESIGNED	DESIGN REVIEW	DATE	DATE

TITLE: PROPOSED EXTENT OF BRIDLEWAY TO BE STOPPED-UP SECTION 257 APPLICATION

SCALE	DRAWING No	REV
AS SHOWN	VN50031/SK/001	A