Plaques to be mounted;

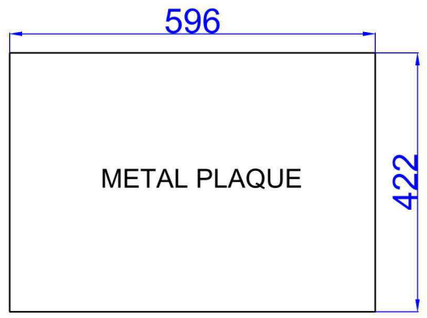

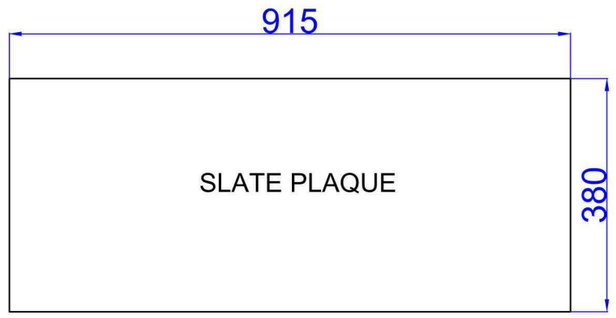

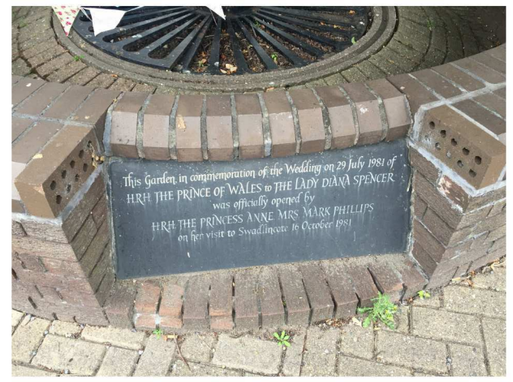

Plaque Plinth;

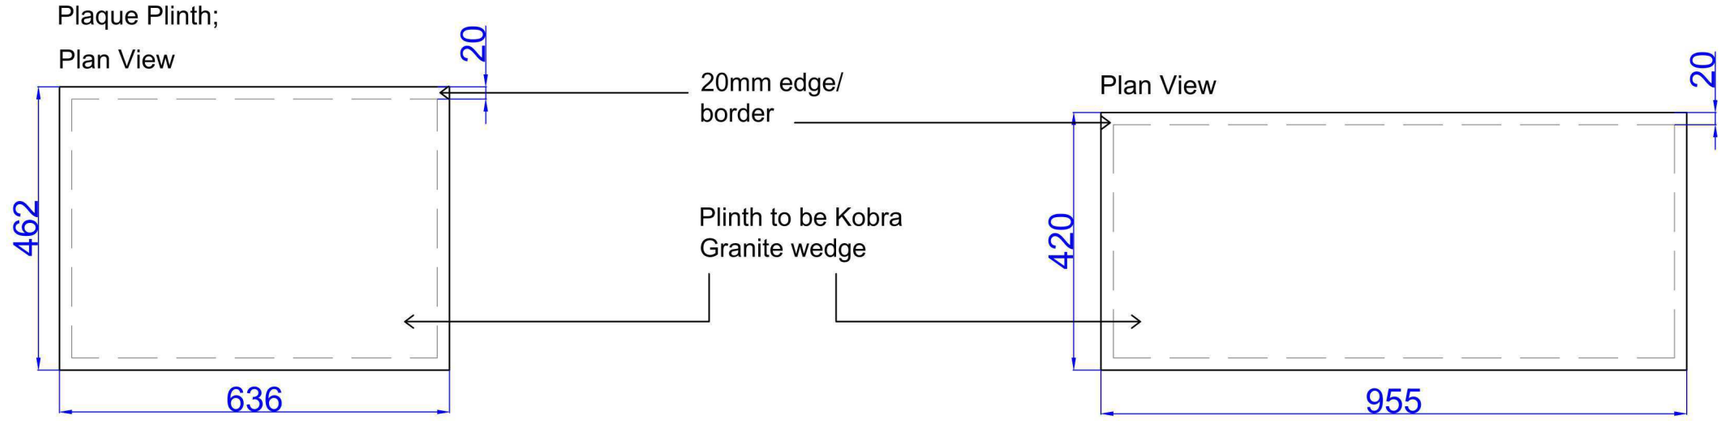

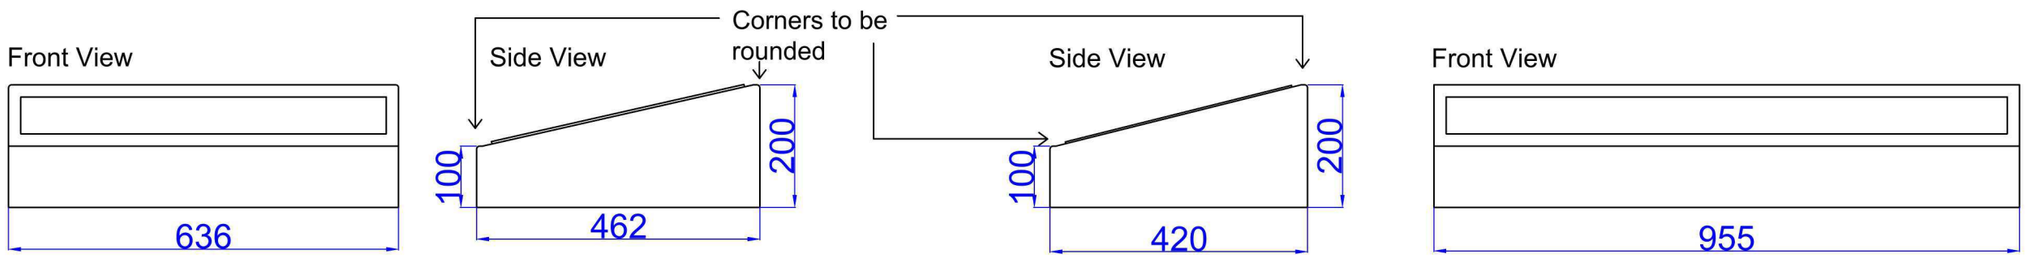

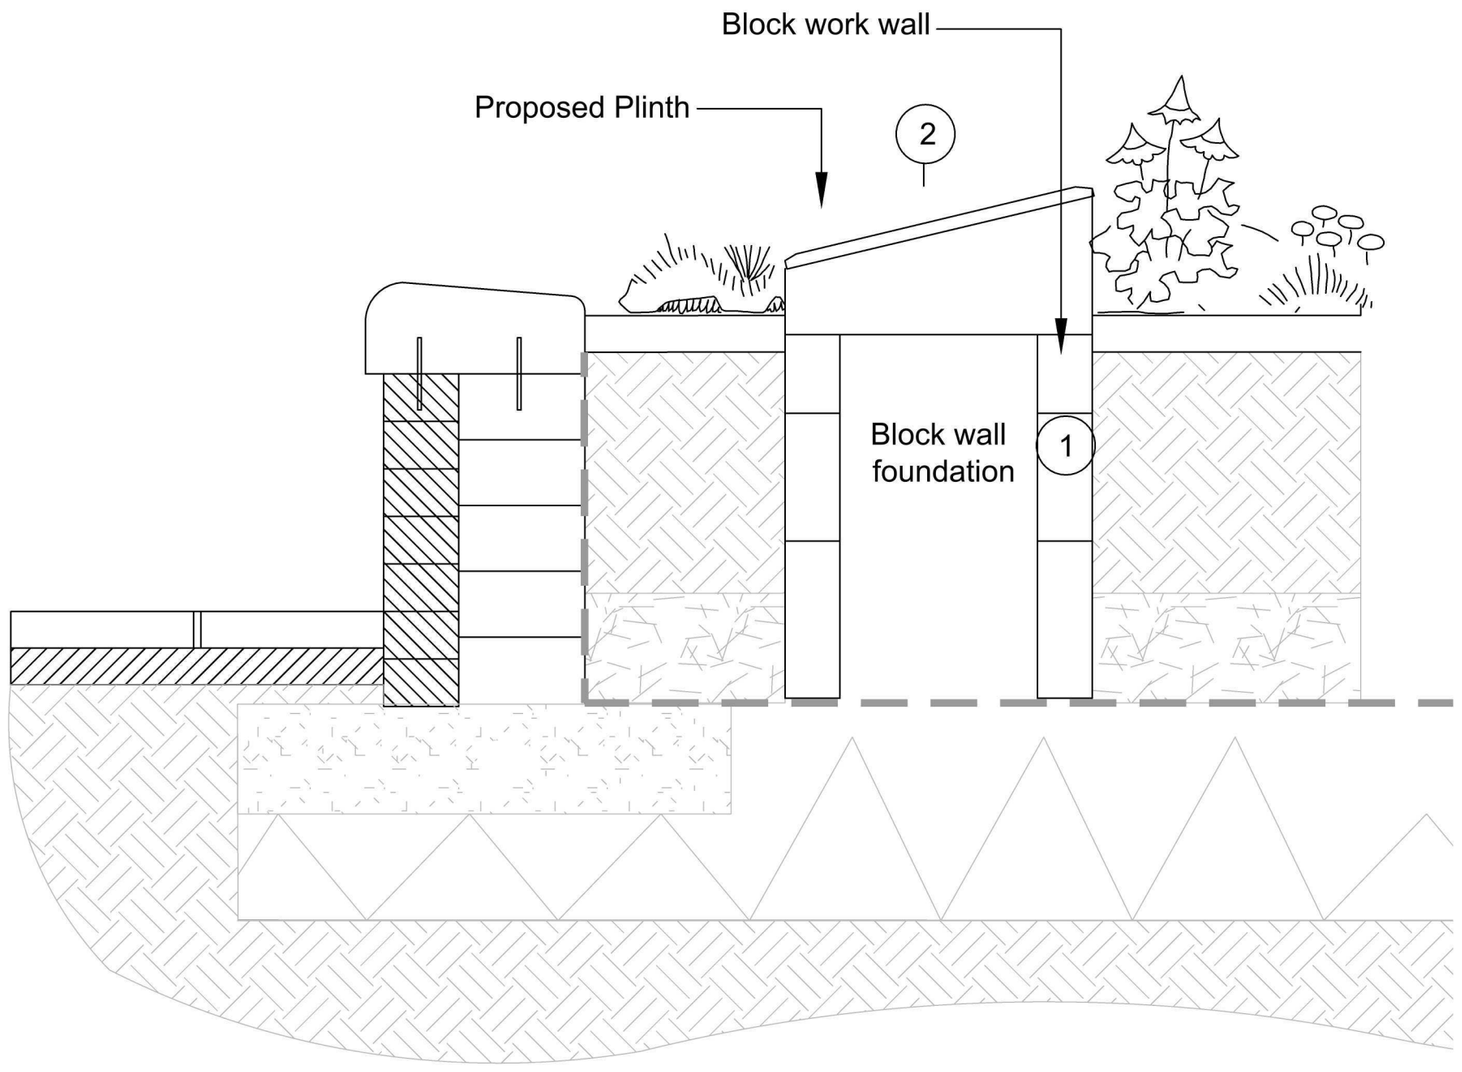

Precedent Image of Plaque Plinth;

Do not scale this drawing (printed or electronic version).

Contractors must check all dimensions from site

This drawing is copyright and is for use on this site only. This drawing should be read in conjunction with all relevant consultants drawings and specialist subcontractors / supply chain drawings and specifications.

All works to be carried out in accordance with the latest British Standards / Codes of Practice unless specifically directed otherwise in the specification.

Responsibility for the reproduction of this drawing in paper form, or issued in electronic format, lies with the recipient to check that all information has been replicated in full and is correct when compared to the original paper or electronic image.

Graphical representations of equipment on this drawing have been co-ordinated, but are approximations only. Please refer to the specifications and / or details for actual sizes and / or specific contractor construction information.

Notes:-

REV.	DATE.	DESCRIPTION	DRAWN	CHK'D
1	06/10/17	INFORMATION	AT	MT

URBAN GREEN
Jactin House, 24 Hood Street, Manchester M4 6WX
T: 0161 312 3131 W: urbangreen-space.co.uk

Client: SDDC

Project: Diana Gardens

Title: Plaque Plinths

Status: INFORMATION

Project:	11260	Drawn:	AT	Checked:	MT
Scale @ A2:	NTS	Date:	06/10/17	Approved:	MK
Drawing No:	11260_L13			Revision:	1